WATER MAIN REPLACEMENT

WOODBRIDGE HIGH SCHOOL
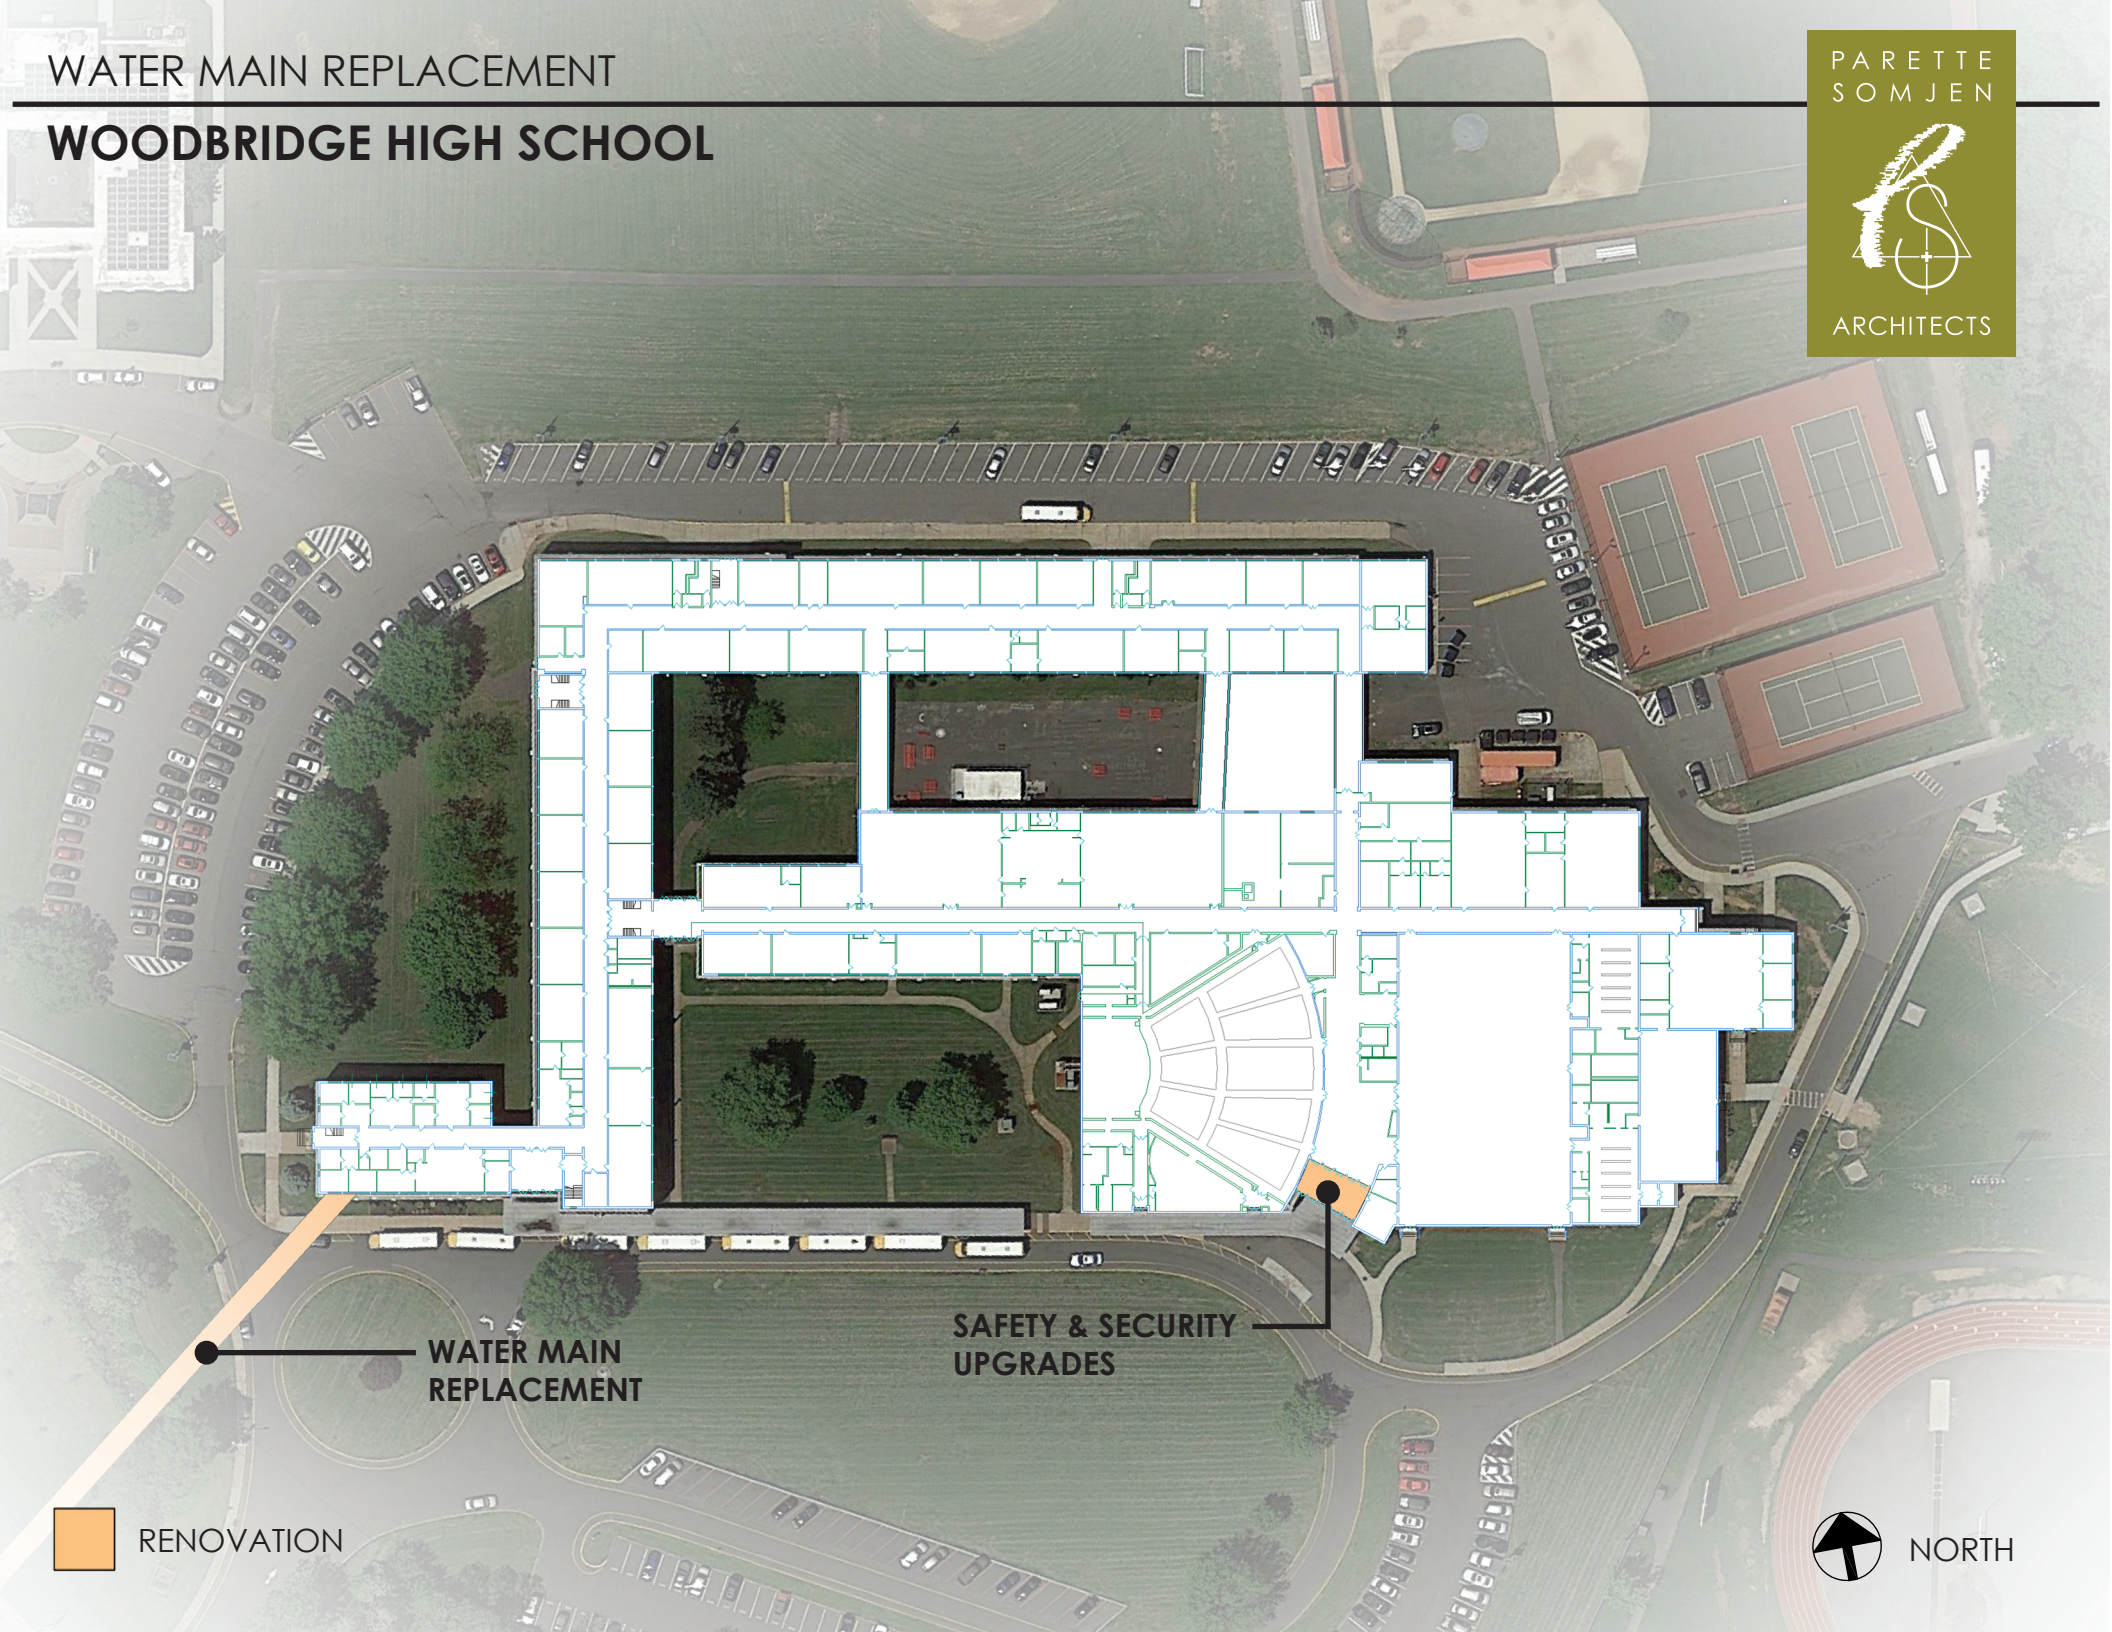
PARETTE SOMJEN ARCHITECTS